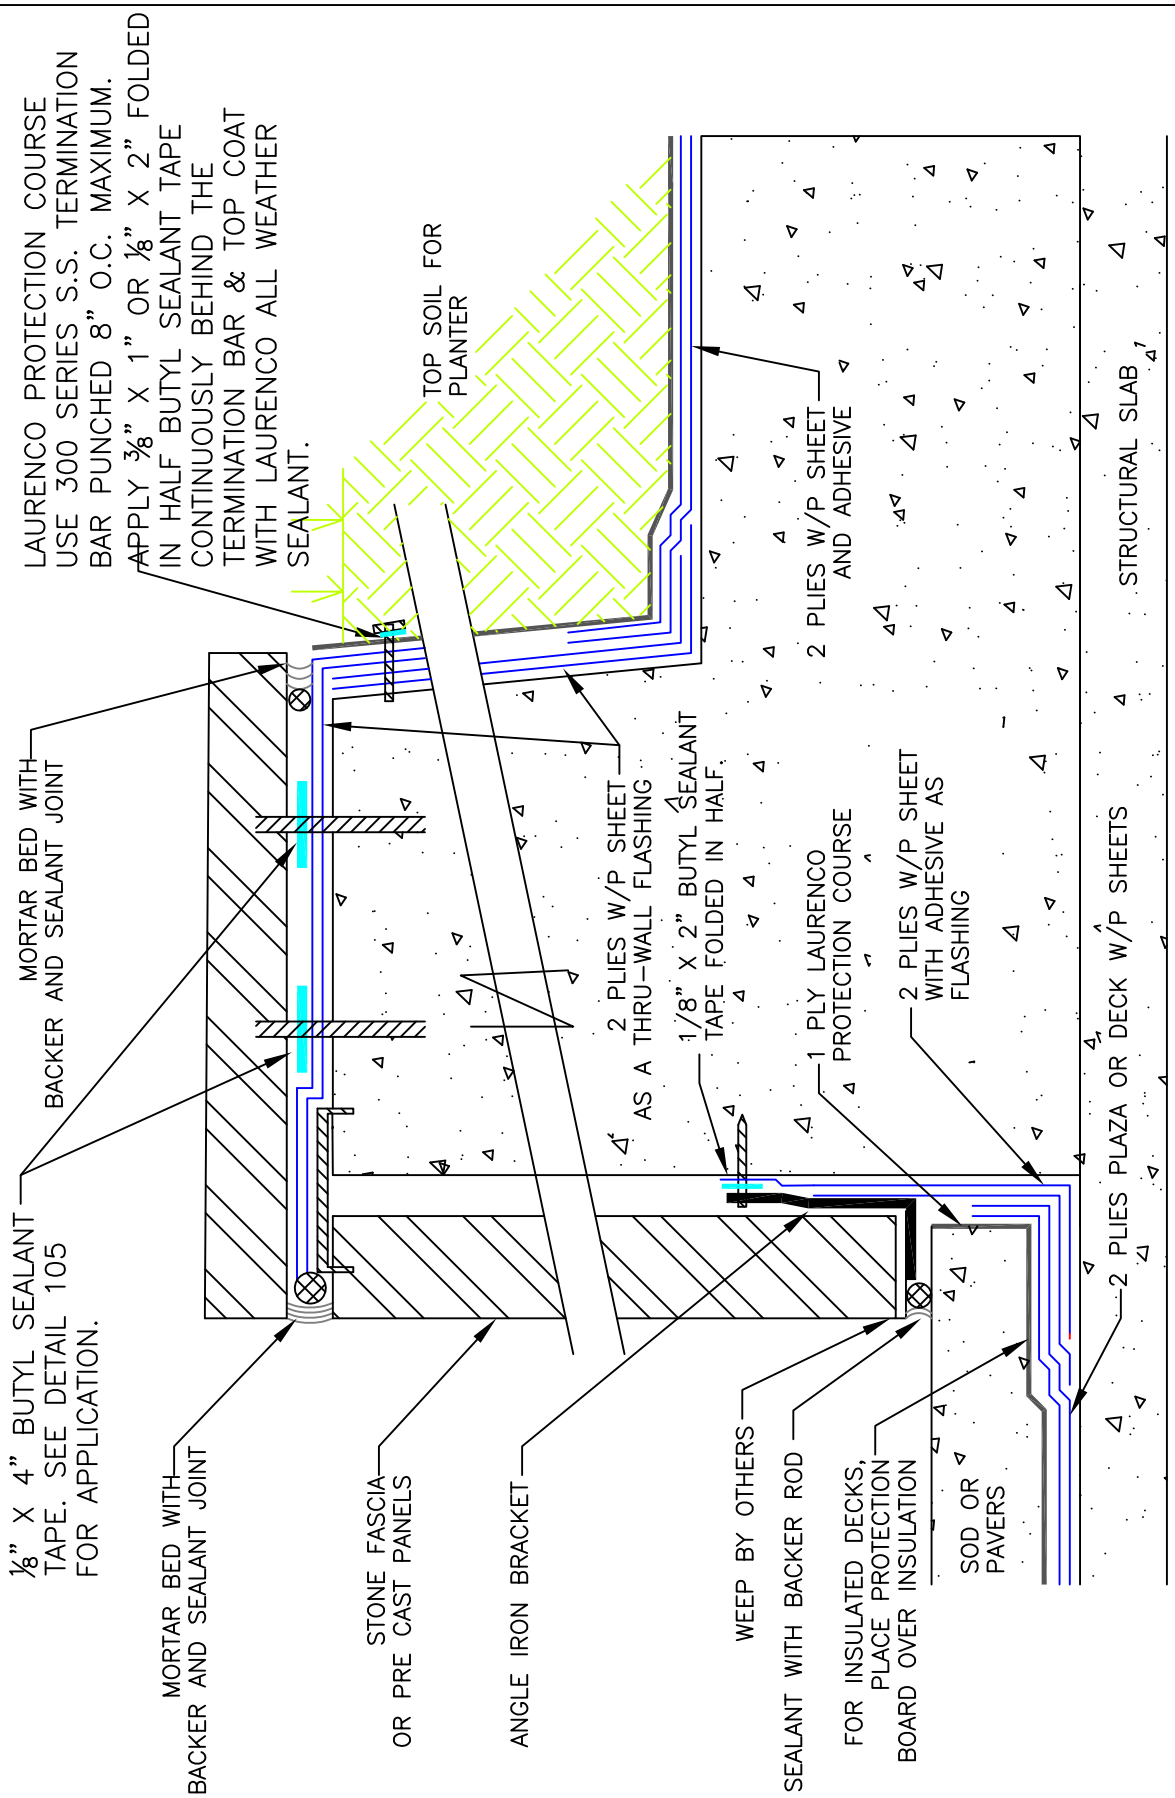

LAURENCO WATERPROOFING™ ©
A DIVISION OF FBC CHEMICAL CORPORATION
Drawn by AutoCAD: BY JON LAWRENCE 01/01/15

NOT TO SCALE

601

PLANTER DETAIL NO. 2